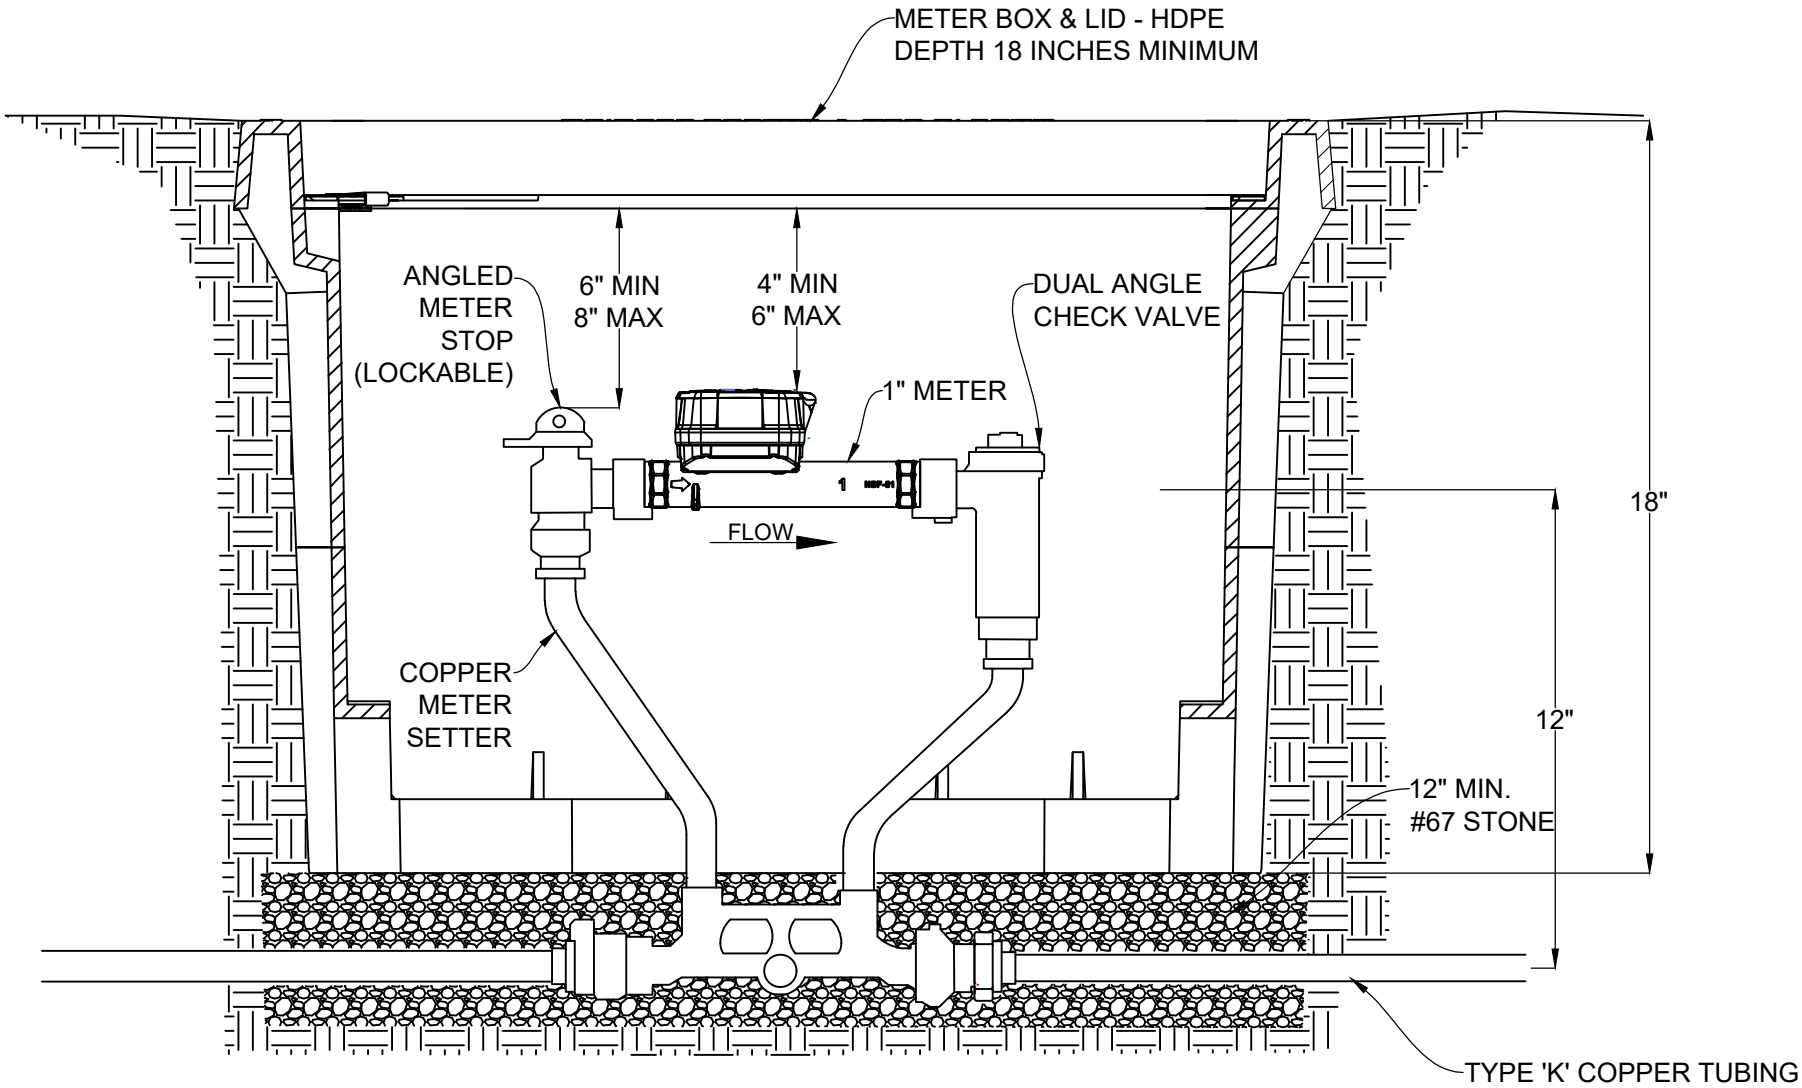

1" WATER SERVICE

NOTES:

1. SEE APPROVED MATERIAL LIST; SECTION 600.
2. METER BOX LID SHALL HAVE A 4-1/8 INCH DIAMETER RECESSED HOLE FOR TRANSMITTER

TOWN OF APEX STANDARDS	3/4" & 1" WATER SERVICE & METER BOX	STD. NO.
EFFECTIVE: JUNE 11, 2024		600.01
		SHEET 2 OF 3