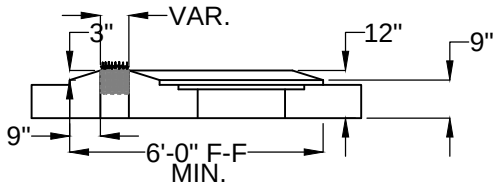

SECTION A-A

FOR USE WITH NCDOT STANDARD
FOR ISLAND DIMENSIONS SEE NCDOT
STANDARDS.

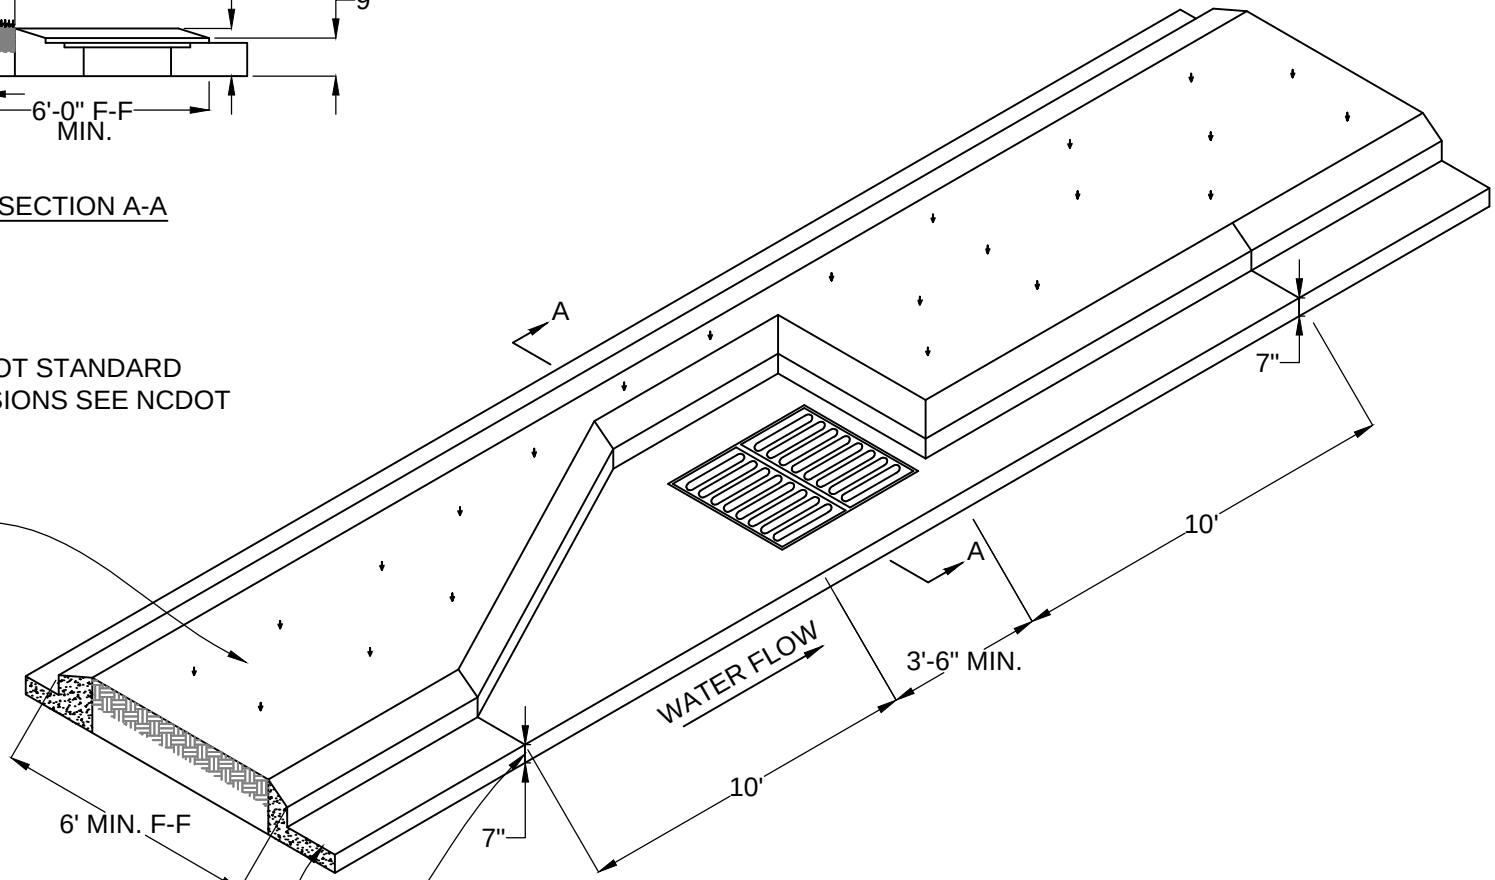

EARTH MATERIAL
WITH GRASS COVER

MEDIAN CURB & GUTTER
(T.O.C. STD. 3.11)

$\frac{1}{2}$" EXPANSION JOINT

TOWN OF APEX STANDARDS	MEDIAN CURB INLET	STD. NO.
EFFECTIVE: DECEMBER 3, 2002		500.07
		SHEET 3 OF 3